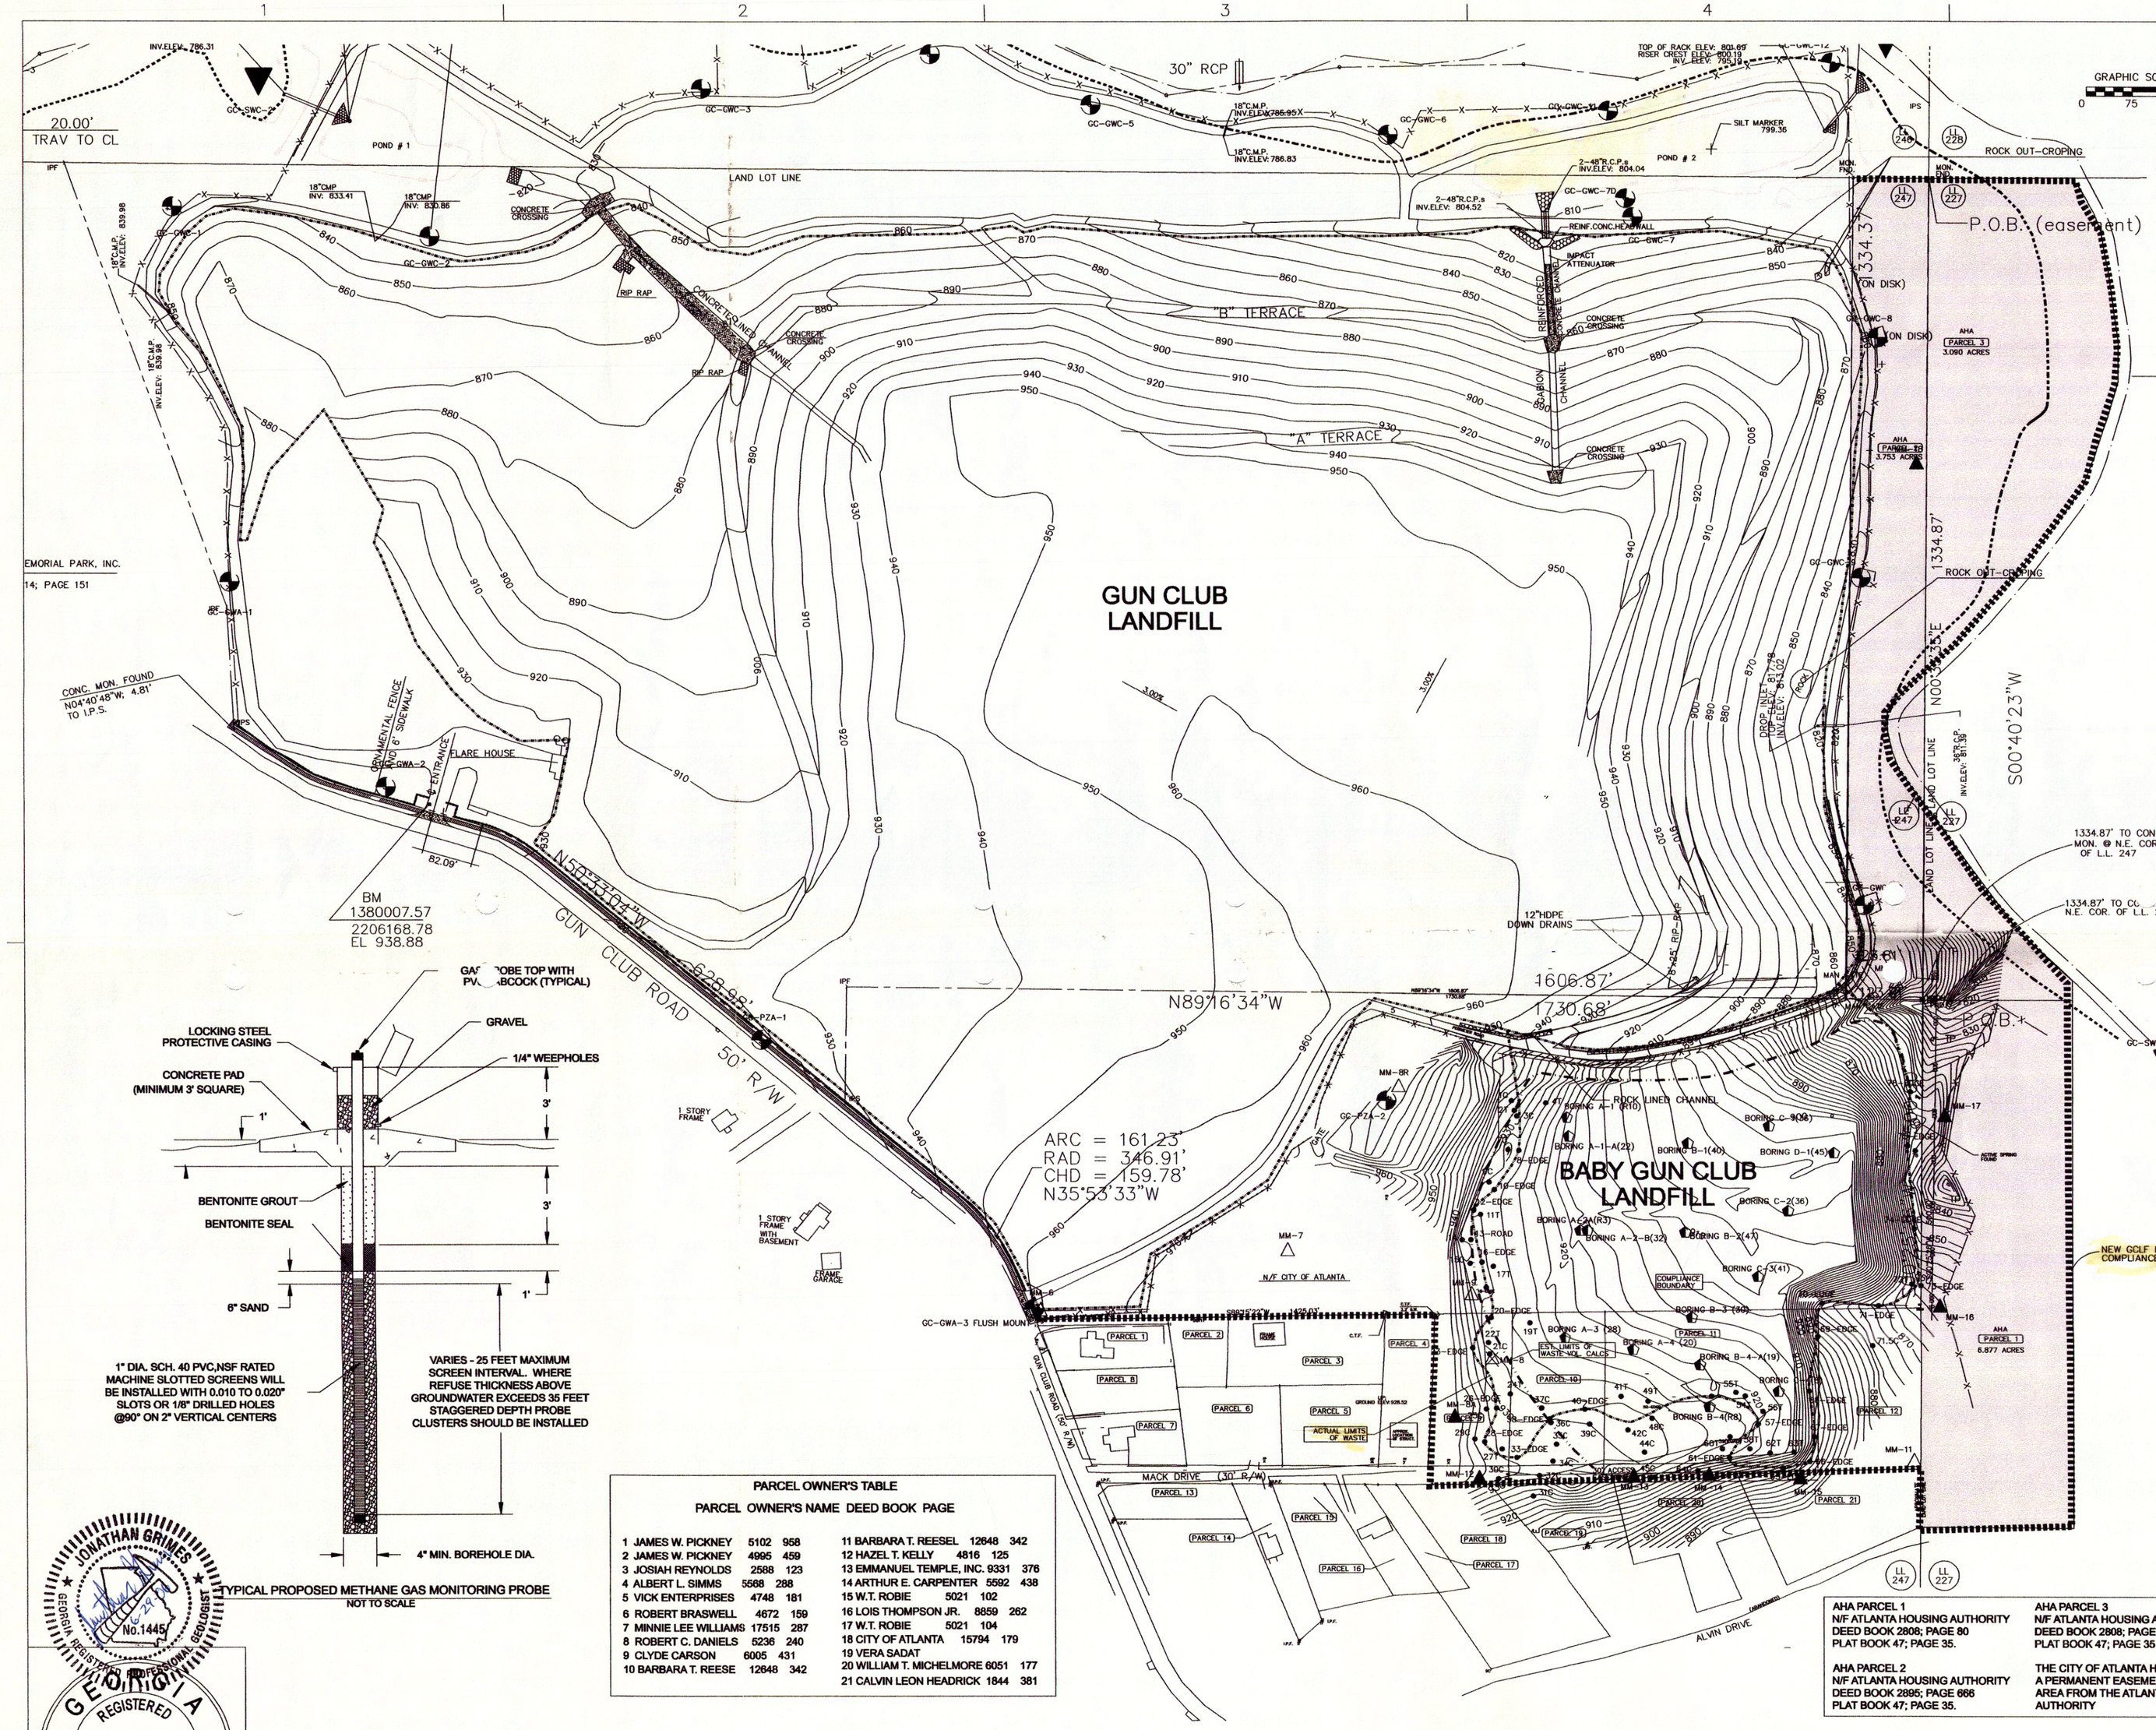


JONATHAN GRIMES
GEORGIA REGISTERED PROFESSIONAL GEOLOGIST
No.1445
GEORGIA
REGISTERED
No. 1445
PROFESSIONAL
GEOLOGIST
JONATHAN GRIMES

| | | | | | | | |
|---|---|---|---|---|---|---|---|
| DSGN | J. GRIMES | | | METHANE MONITORING PLAN MINOR MODIFICATION FINAL DESIGN | | | |
| DR | E. GRIGGS | | | | | | |
| CHK | T. KESSLER | | | | | | |
| APVD | J. GRIMES | NO. | DATE | REVISION | BY | APVD | |

VERIFY SCALE
BAR IS ONE INCH ON ORIGINAL DRAWING.
0 1"
IF NOT ONE INCH ON THIS SHEET, ADJUST SCALES ACCORDINGLY.

CH2MHILL

FIGURE 1
METHANE MONITORING PLAN
GUN CLUB ROAD SANITARY LANDFILL
FULTON COUNTY, GEORGIA
PERMIT NO. 060-026D (SL)

| | |
|---|---|
| SHEET | 1 of 1 |
| DWG | FIGURE 1 |
| DATE | 06-29-06 |
| PROJ | 334964.EN.01 |

ATL/CAD1/PROJ/159663

© CH2M HILL
THIS DOCUMENT, AND THE IDEAS AND DESIGNS INCORPORATED HEREIN, AS AN INSTRUMENT OF PROFESSIONAL SERVICE, IS THE PROPERTY OF CH2M HILL AND IS NOT TO BE USED, IN WHOLE OR IN PART, FOR ANY OTHER PROJECT WITHOUT THE WRITTEN AUTHORIZATION OF CH2MHILL.
REUSE OF DOCUMENTS:

RECEIVED
JUN 30 2006
SOLID WASTE MANAGEMENT PROGRAM